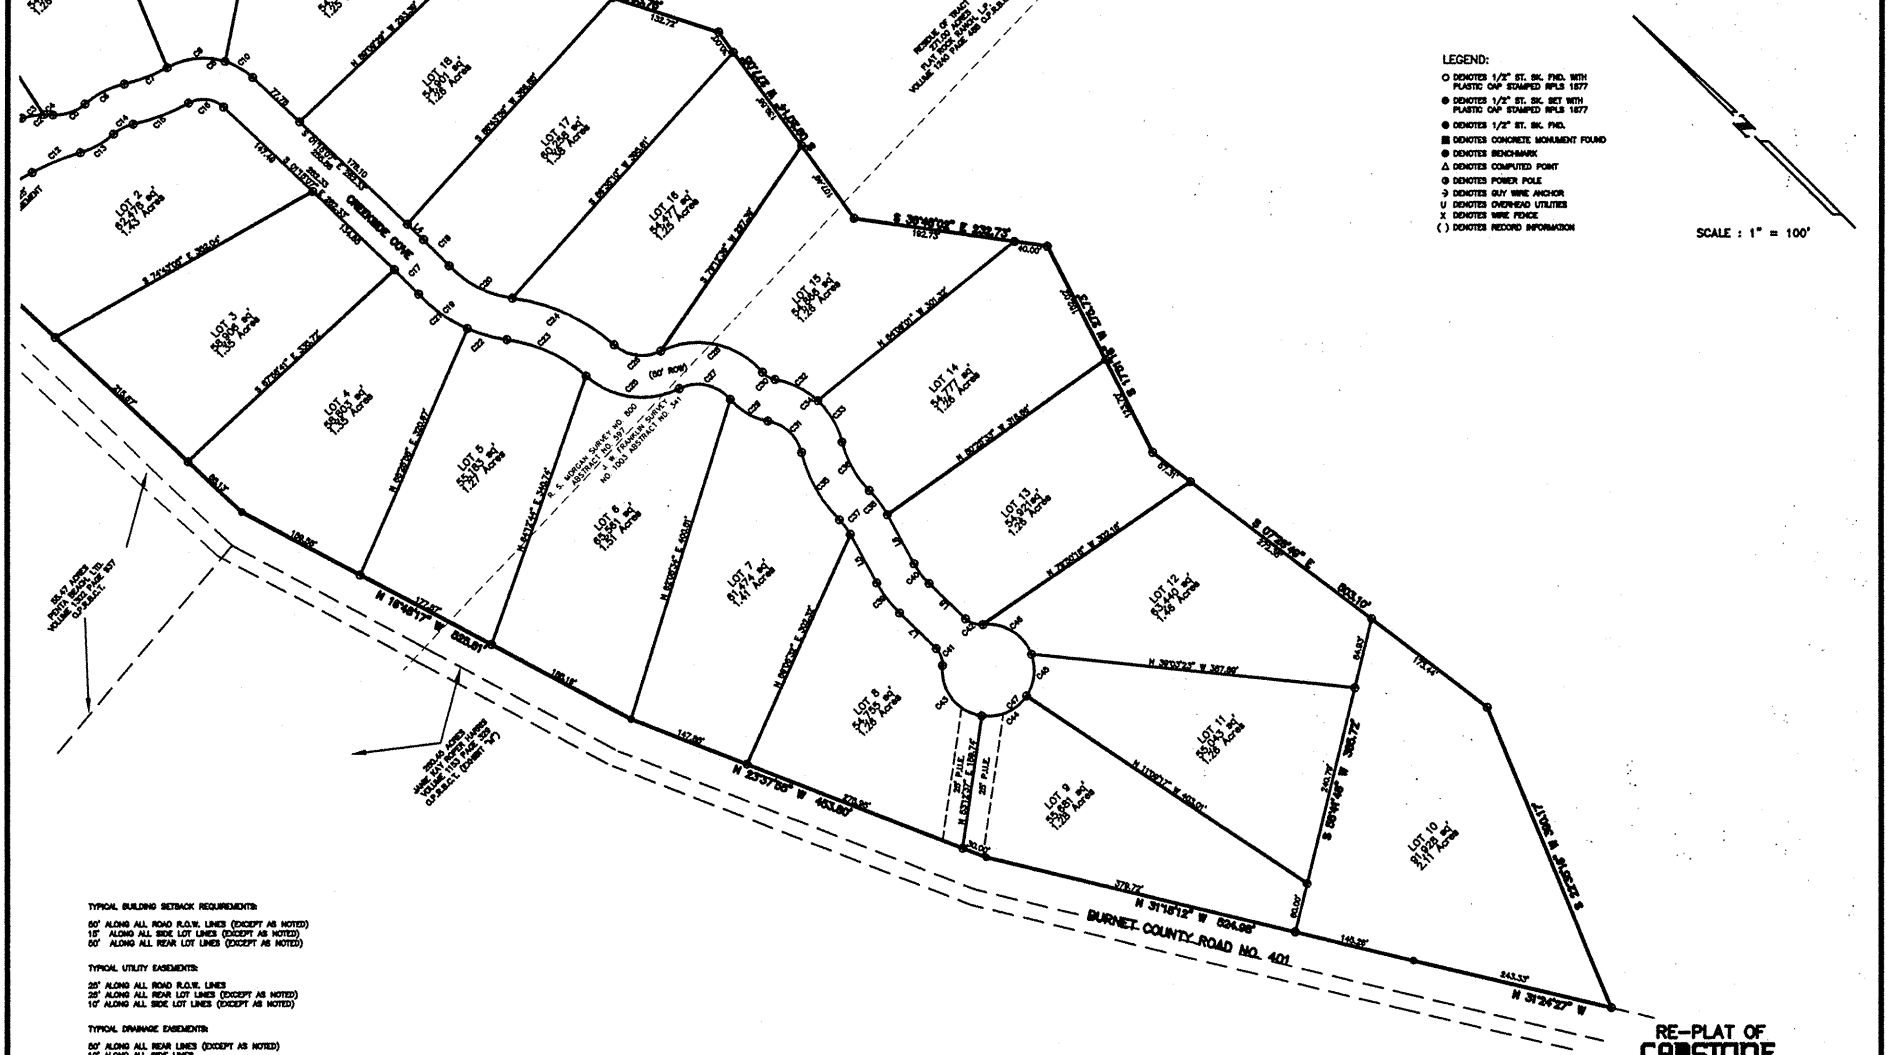
LEGEND:
O DENOTES 1/2" ST. SK. FND. WITH PLASTIC CAP STAMPED RPLS 1677
● DENOTES 1/2" ST. SK. SET WITH PLASTIC CAP STAMPED RPLS 1677
● DENOTES 1/2" ST. SK. FND.
▩ DENOTES CONCRETE MONUMENT FOUND
◉ DENOTES BENCHMARK
△ DENOTES COMPUTED POINT
⊕ DENOTES POWER POLE
→ DENOTES GUY WIRE ANCHOR
U DENOTES OVERHEAD UTILITIES
X DENOTES WIRE FENCE
( ) DENOTES RECORD INFORMATION
SCALE : 1" = 100'
(50' ROW)
R. S. MORGAN SURVEY NO. 800 ABSTRACT NO. 597
J. W. FRANKLIN SURVEY NO. 1003 ABSTRACT NO. 341
BURNET COUNTY ROAD NO. 401
